DECK DETAIL

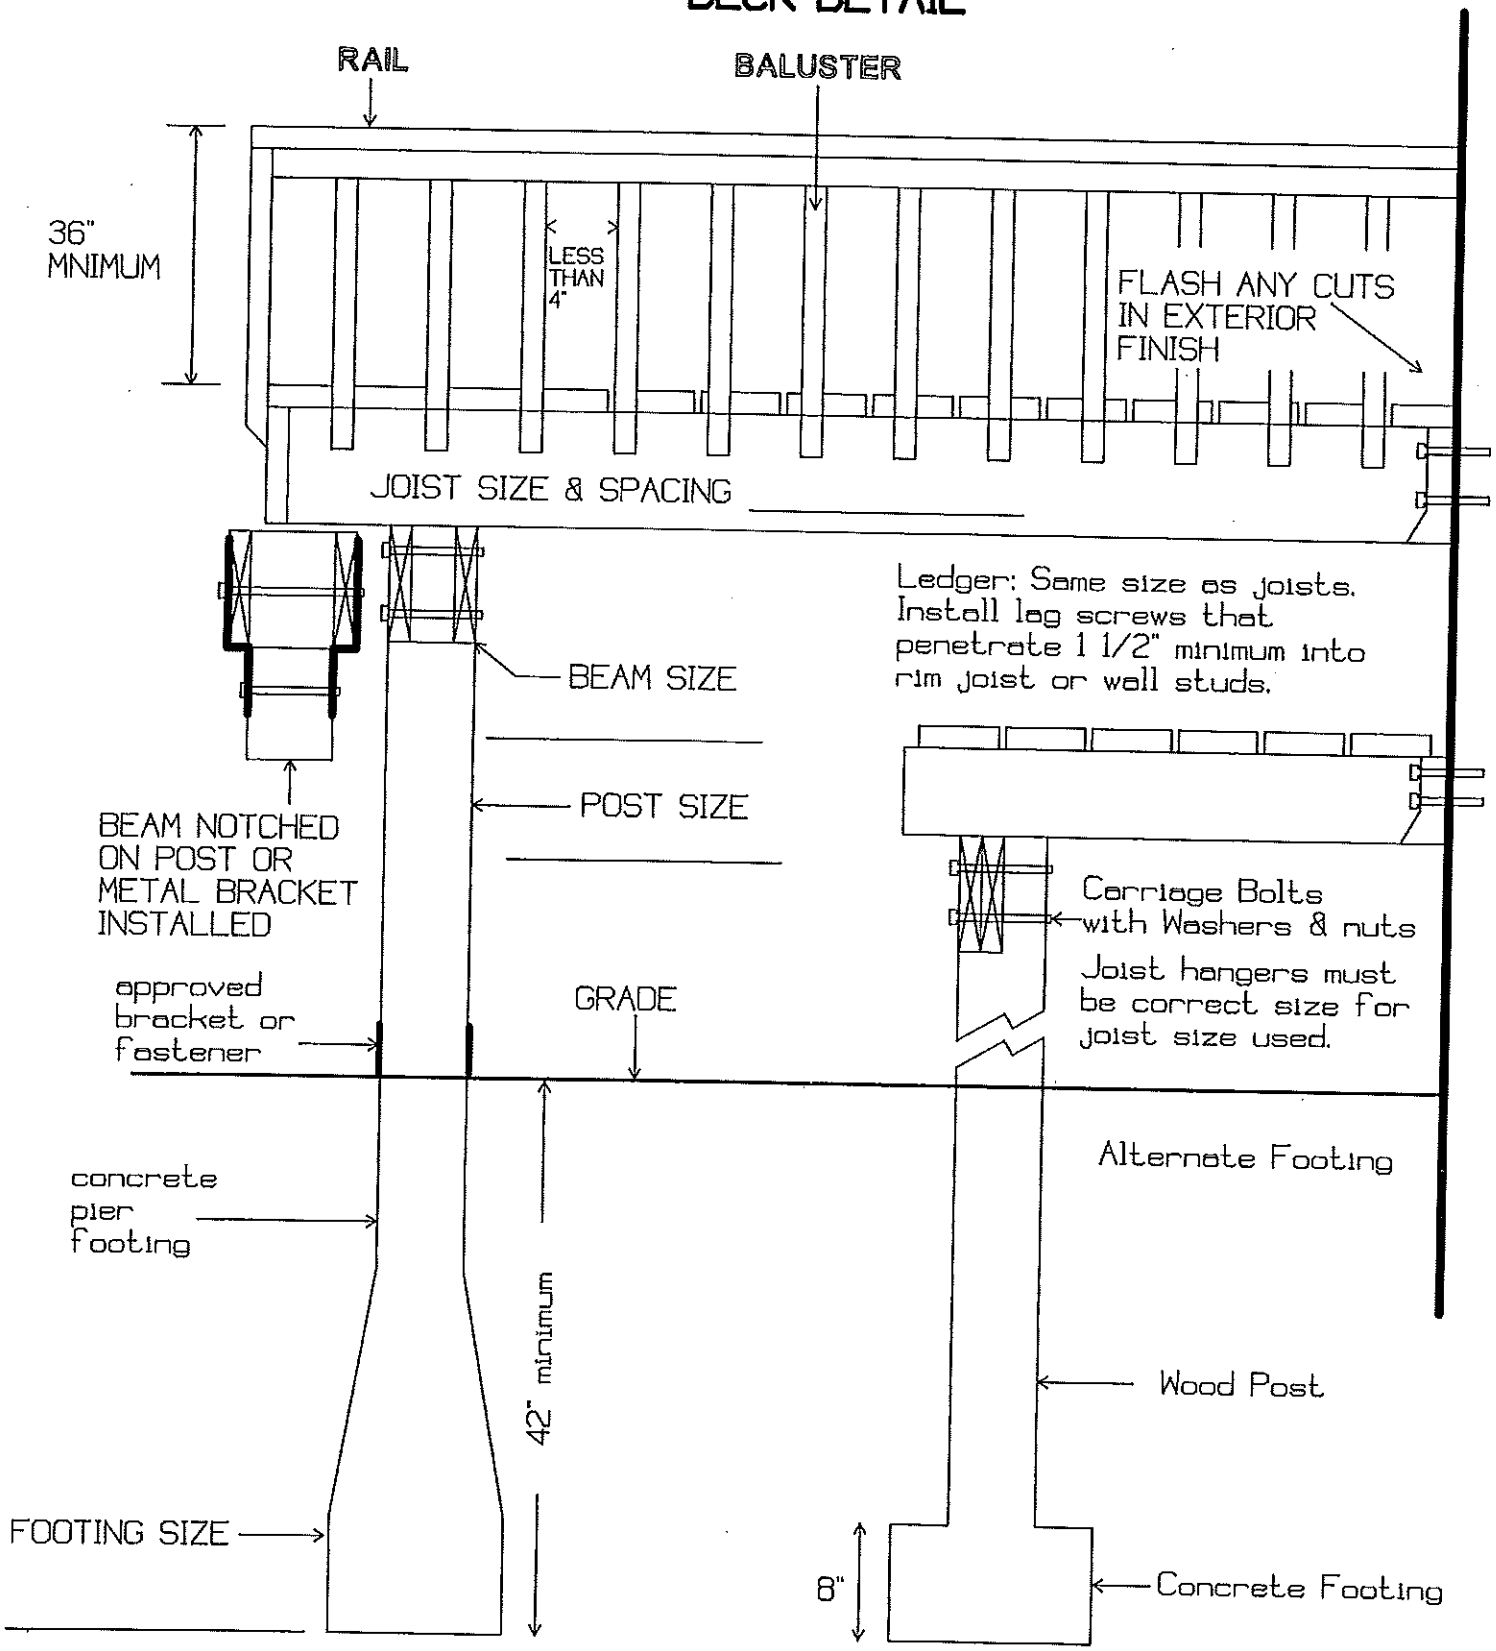
RAIL
BALUSTER
36" MNIMUM
LESS THAN 4"
FLASH ANY CUTS IN EXTERIOR FINISH
JOIST SIZE & SPACING
Ledger: Same size as joists. Install lag screws that penetrate 1 1/2" minimum into rim joist or wall studs.
BEAM SIZE
POST SIZE
BEAM NOTCHED ON POST OR METAL BRACKET INSTALLED
Carriage Bolts with Washers & nuts
Joist hangers must be correct size for joist size used.
approved bracket or fastener
GRADE
Alternate Footing
concrete pier footing
42" minimum
Wood Post
FOOTING SIZE
8"
Concrete Footing

DECK FLOOR PLAN (SEE SAMPLE)

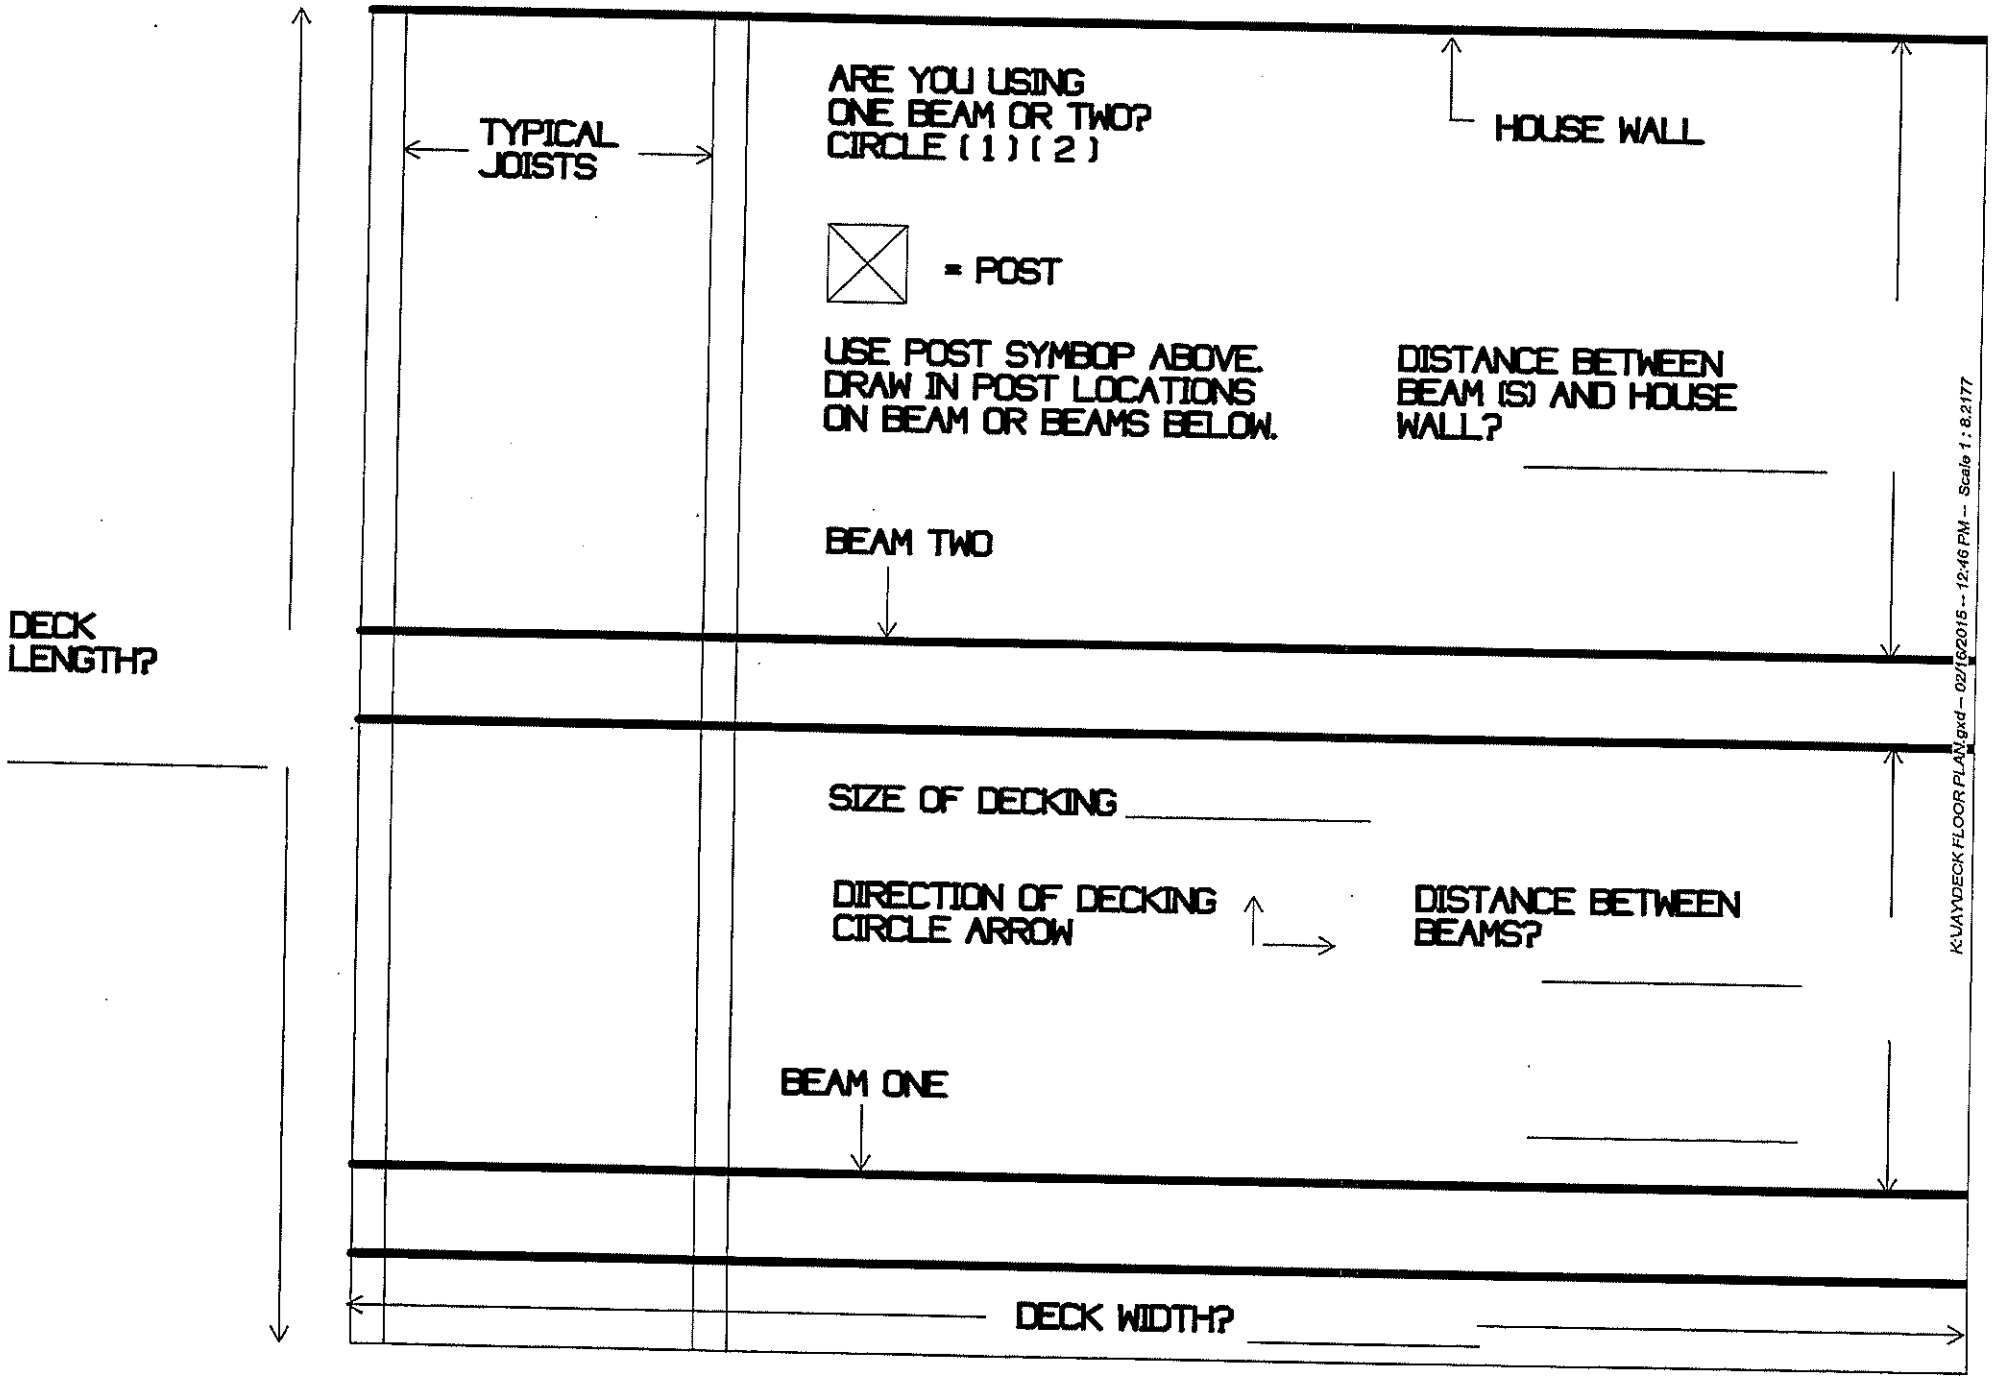

K:\AA\DECK FLOOR PLAN.gxd – 02/16/2015 – 12:46 PM – Scale 1 : 8.2177

Deck Sample floor plan

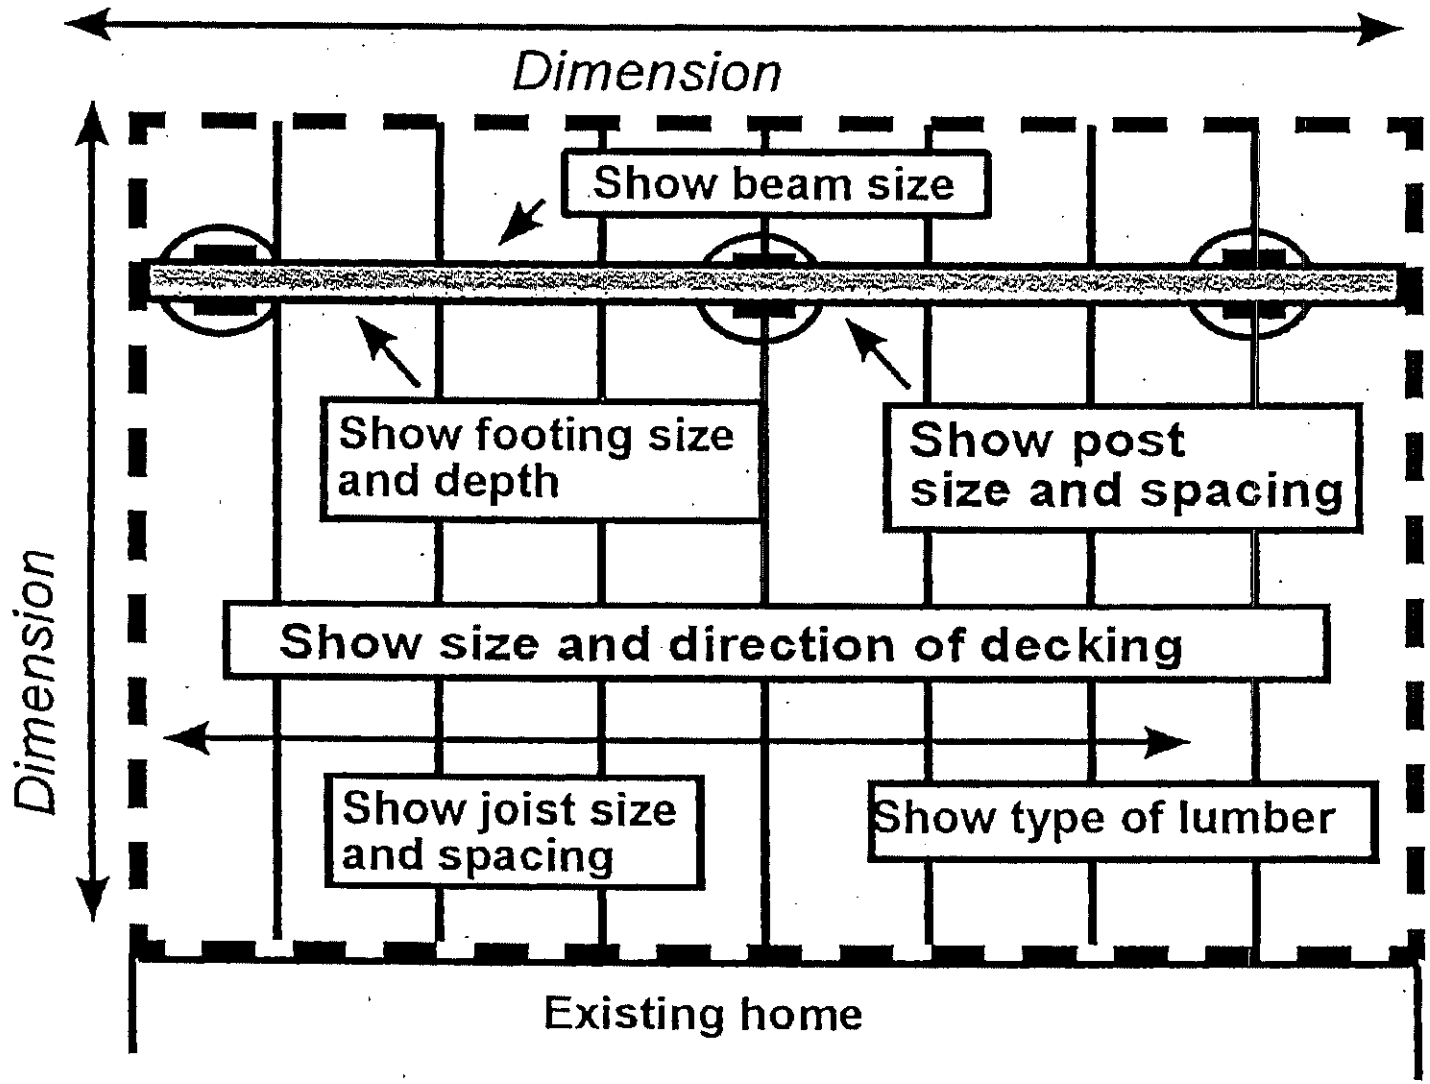

provide scale